Plat Cabinet #7 Page 15A

See Instrument # 050000090

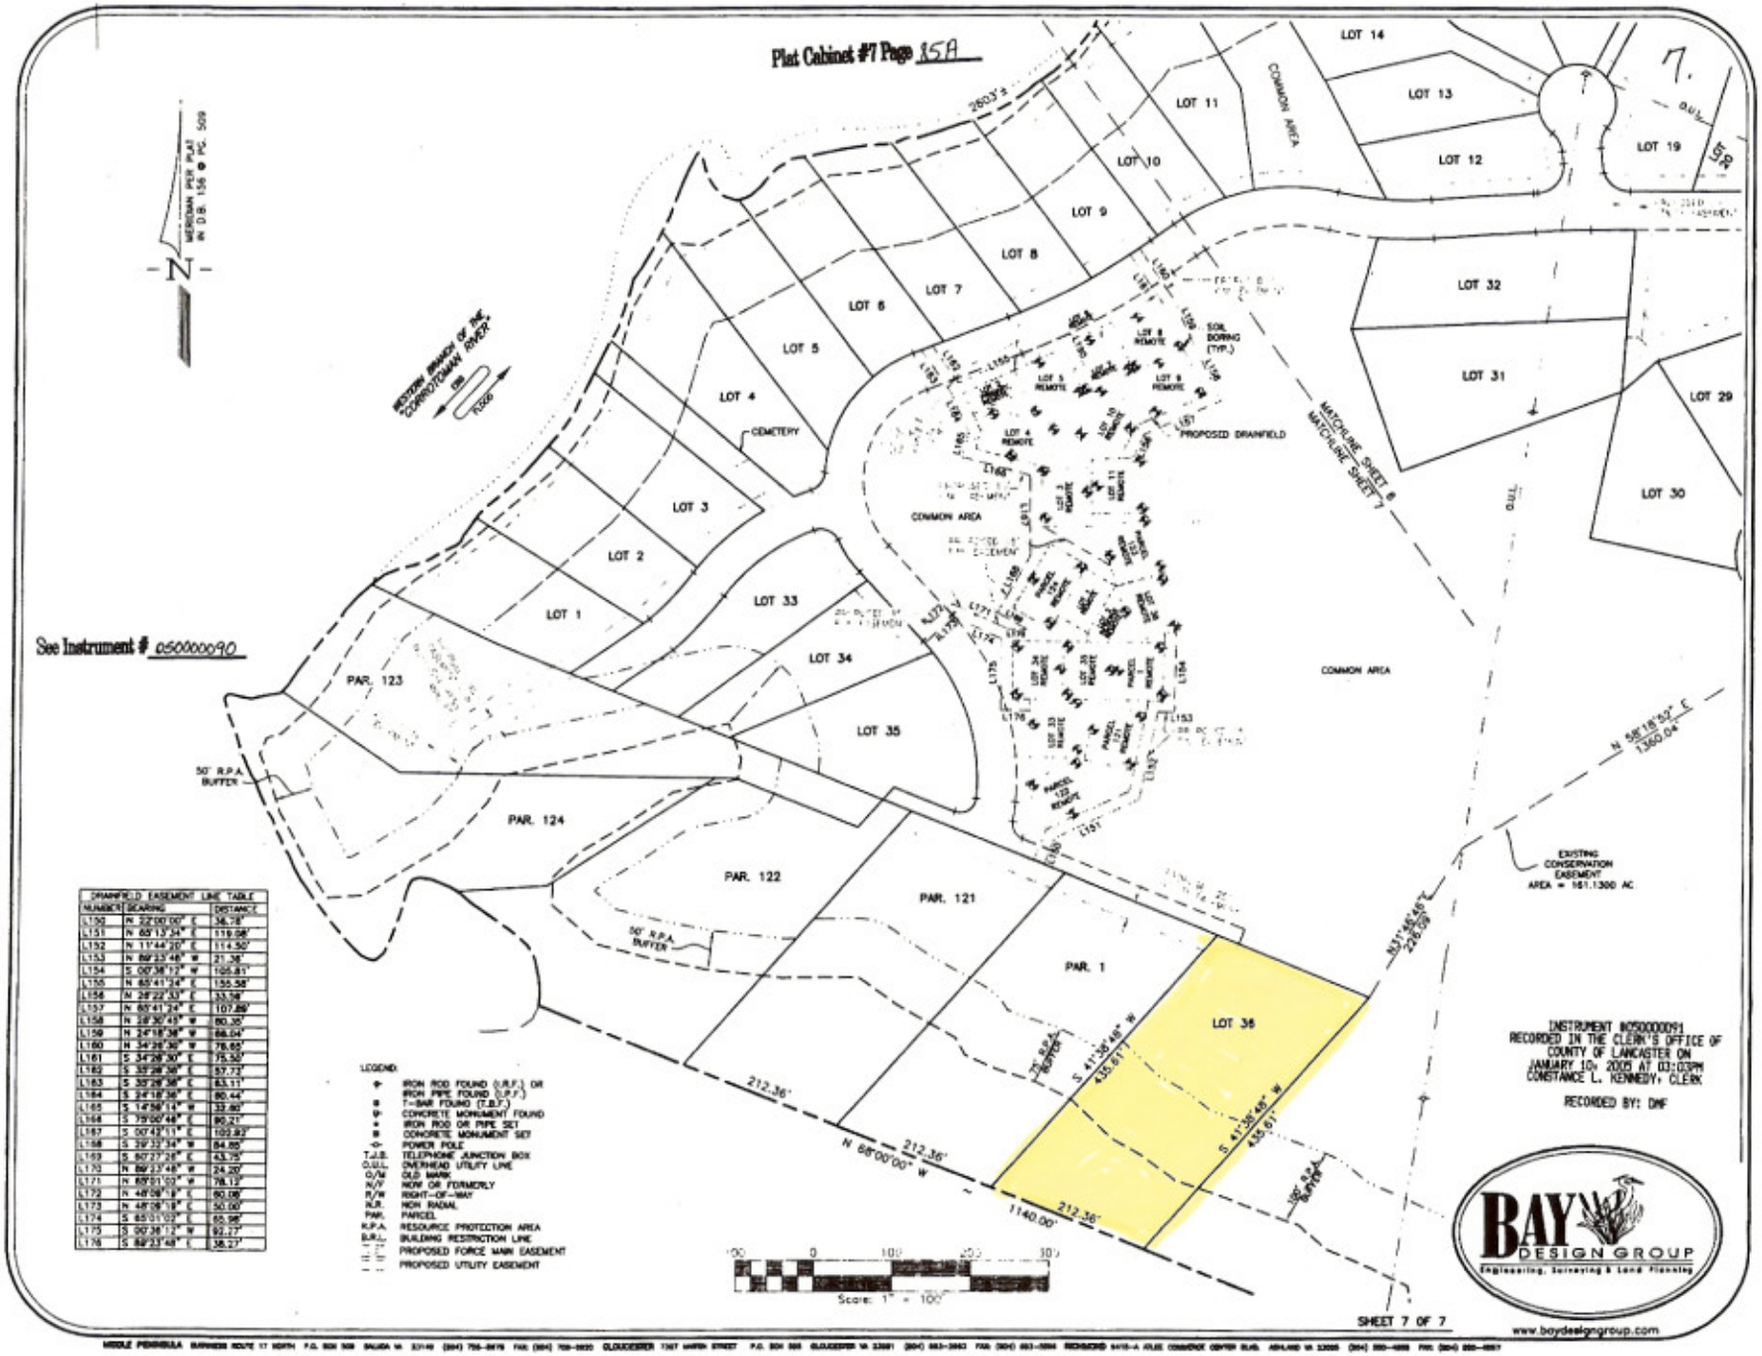


| DRAINFIELD EASEMENT LINE TABLE | | |
|---|---|---|
| NUMBER | BEARING | DISTANCE |
| L150 | N 32°00'00" E | 36.78' |
| L151 | N 65°13'34" E | 119.08' |
| L152 | N 11°44'20" E | 114.50' |
| L153 | N 89°23'48" W | 21.36' |
| L154 | S 00°36'12" W | 105.81' |
| L155 | N 65°41'24" E | 155.58' |
| L156 | N 29°22'33" E | 33.58' |
| L157 | N 65°41'24" E | 107.89' |
| L158 | N 28°30'43" W | 80.30' |
| L159 | N 24°18'38" W | 86.04' |
| L160 | N 34°26'30" W | 78.65' |
| L161 | S 34°26'30" E | 75.50' |
| L162 | S 35°28'38" E | 57.73' |
| L163 | S 35°28'38" E | 83.11' |
| L164 | S 24°18'38" E | 80.44' |
| L165 | S 12°56'11" W | 33.60' |
| L166 | S 79°00'48" E | 90.21' |
| L167 | S 00°43'11" E | 102.82' |
| L168 | S 29°33'34" W | 84.80' |
| L169 | S 60°27'26" E | 43.75' |
| L170 | N 89°23'48" W | 24.20' |
| L171 | N 69°51'00" W | 78.12' |
| L172 | N 48°08'18" E | 80.08' |
| L173 | N 48°08'18" E | 50.00' |
| L174 | S 65°01'00" E | 65.98' |
| L175 | S 00°36'12" W | 92.27' |
| L176 | S 89°23'48" E | 38.27' |

LEGEND:

- IRON ROD FOUND (I.R.F.) OR IRON PIPE FOUND (I.P.F.)
- T-BAR FOUND (T.B.F.)
- CONCRETE MONUMENT FOUND
- IRON ROD OR PIPE SET
- CONCRETE MONUMENT SET
- POWER POLE
- T.J.B. TELEPHONE JUNCTION BOX
- O.U.L. OVERHEAD UTILITY LINE
- O/M OLD MARK
- N/V NOW OR FORMERLY
- R/W RIGHT-OF-WAY
- N.R. NON RADIAL
- PAR. PARCEL
- R.P.A. RESOURCE PROTECTION AREA
- B.R.L. BUILDING RESTRICTION LINE
- PROPOSED FORCE MAIN EASEMENT
- PROPOSED UTILITY EASEMENT

INSTRUMENT #050000091
RECORDED IN THE CLERK'S OFFICE OF
COUNTY OF LANCASTER ON
JANUARY 10, 2005 AT 03:03PM
CONSTANCE L. KENNEDY, CLERK

RECORDED BY: DMF

BAY DESIGN GROUP
Engineering, Surveying & Land Planning

SHEET 7 OF 7

www.baydesigngroup.com

MIDDLE PENINSULA: BARHAMS ROUTE 17 NORTH P.O. BOX 508 SALUDA VA 23149 (804) 758-2678 FAX: (804) 758-2820 GLOUCESTER: 1307 MARTIN STREET P.O. BOX 555 GLOUCESTER VA 23061 (804) 693-3043 FAX: (804) 693-5094 RICHMOND: 9410-A JULIE COMMERCE CENTER BLVD. ASHLAND VA 23005 (804) 550-4058 FAX: (804) 550-4057